OFFICIAL PLAT

PLAT CABINET J-124

COUNTRY SQUARE PLAT FOUR

LOT AREAS SF+/-

BLOCK 1
LOT 1 48170
LOT 2 48153
LOT 3 48148
LOT 4 108925
LOT 5 86971
LOT 6 75525
BLOCK 2
LOT 1 60417
LOT 2 53075
LOT 3 60440
LOT 4 60387
LOT 5 52941
LOT 6 58687

OUTLOT A
663180

VICINITY MAP
NOT TO SCALE

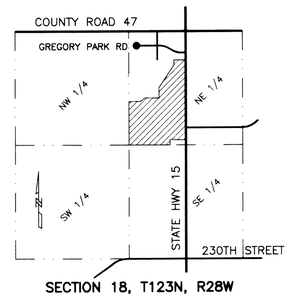

SECTION 18, T123N, R28W

DRAINAGE AND UTILITY EASEMENTS ARE SHOWN THUS:

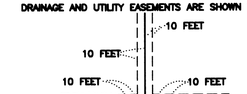

BEING 10 FEET IN WIDTH, UNLESS OTHERWISE INDICATED, AND ADJOINING LOT LINES, AND 10 FEET IN WIDTH AND ADJOINING STREET LINES, AS SHOWN ON THE PLAT.

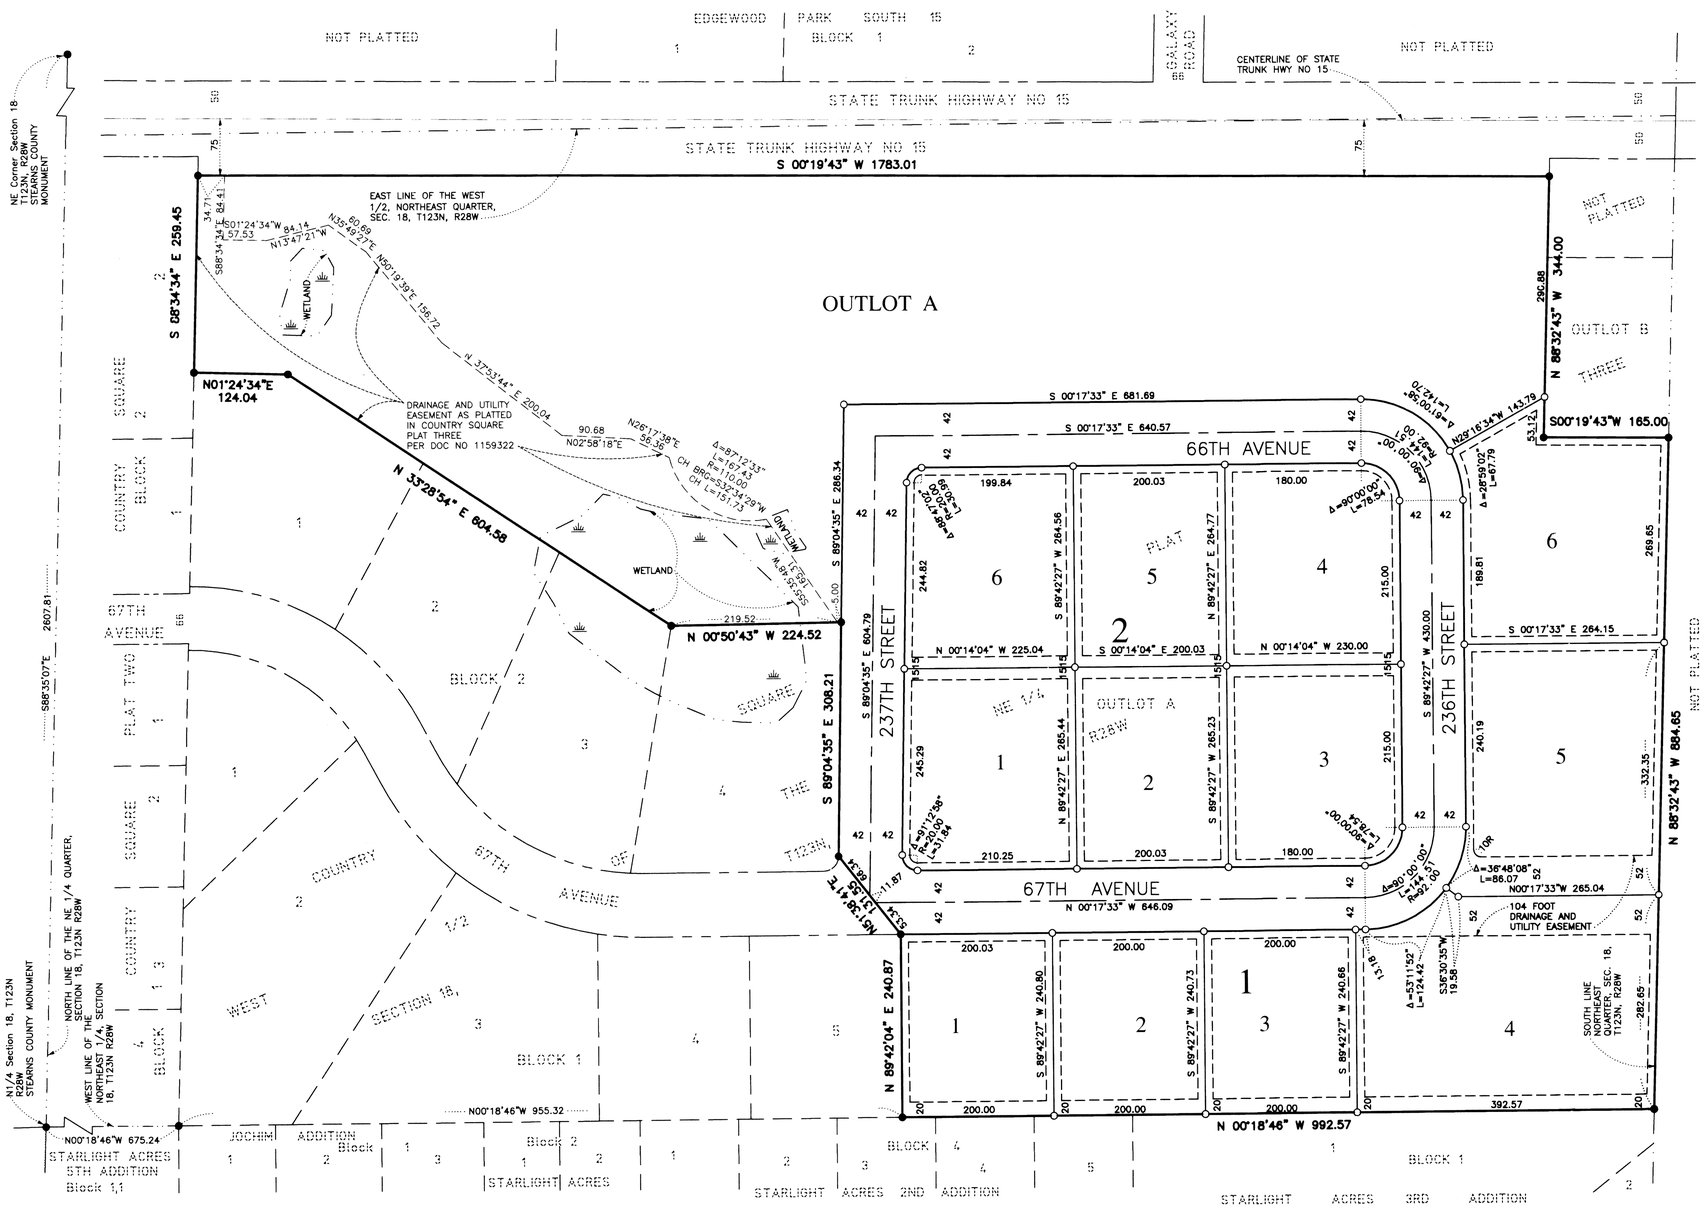

0 100 200 300
SCALE IN FEET

○ DENOTES IRON MONUMENT SET
● DENOTES IRON MONUMENT FOUND
DENOTES CONTROLLED ACCESS

ORIENTATION OF THIS BEARING SYSTEM IS BASED ON THE NORTH LINE OF THE NE1/4 OF SECTION 18, T123N, R28W, WHICH IS ASSUMED TO HAVE A BEARING OF SOUTH 88 DEGREES 35 MINUTES 07 SECONDS EAST.

Bonestroo
3717 23RD STREET S
ST CLOUD, MN 56301
(320) 251-4553

000900-07112-0